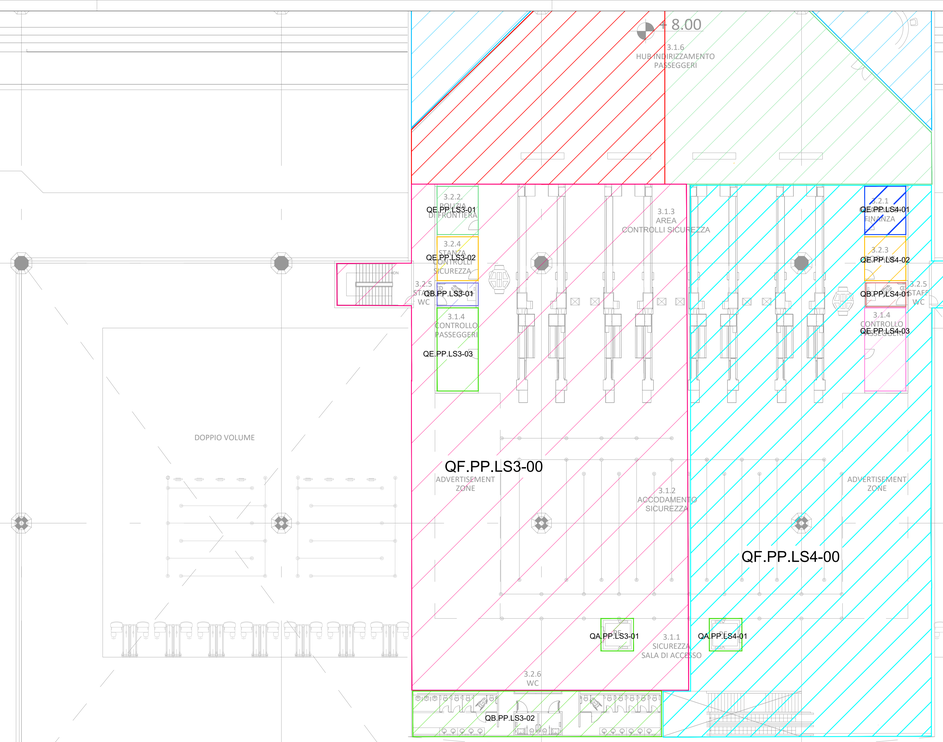


PANEL IDENTIFICATION

QX.PX.XXn–YY

PANEL TYPE
E: ELECTRICAL PANEL
A: ELEVATOR PANEL
R: RETAIL PANEL
P: FLOOR PANEL
B: BATHROOM PANEL

SEQUENTIAL NUMBER

FLOOR INDENTIFICATION
PT: GROUND FLOOR
PM: MEZZANIN FLOOR
PP: FIRST FLOOR

PANEL INDENTIFICATION
AS=AIR SIDE
LS=LAND SIDE
PK=PARKING
CAR=CAR CHARGER
PMP=PUMPING SYSTEM
PDC=HEAT PUMP
FTV=PHOTOVOLTAIC SYSTEM
BHS=BAGGAGE HANDLING SYSTEM

KEYPLAN




LEGENDA

NOTE

REVISIONI

| REV | DATA | DESCRIZIONE |
|---|---|---|
| 00 | 06/2022 | Prima emissione |
| 01 | | |
| 02 | | |
| 03 | | |
| 04 | | |
| 05 | | |
| 06 | | |

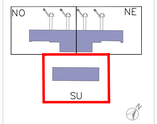PROGETTO
Nome

VERIFICATO
Ing. A. Nocera

APPROVATO
Ing. Lorenzo Incanto

Revisione 00

Data d'emissione 06/2022

Scala 1:200

Fase PF

Codice elaborato E.0.A.F.I.AT.PE.PL.XX.F.LA_QE.Sez.1P.S

Nome File QE Sez. 1P S

Committente
AEROPORTO INTERNAZIONALE DI FIRENZE "AMERIGO VESPUCCI"

Opera
INTERVENTI DI ADEGUAMENTO E OTTIMIZZAZIONE DELLE AREE TERMINALI

Titolo Elaborato
IMPIANTO ELETTRICO - QUADRI ELETTRICI SECONDARI
PIANO PRIMO QUADRANTE SUD

Fase di Progetto
PROGETTO DI FATTIBILITA' TECNICO ECONOMICA

MINISTERO DELLE INFRASTRUTTURE E DELLA MOBILITA' SOSTENIBILI

E.N.A.C. ENTE NAZIONALE per L'AVIAZIONE CIVILE

Toscana Aeroporti

ACI ENGINEERING S.A.

RAFAEL VINOLY ARCHITECTS PC

Eckersley O'Callaghan

TEKNE

me

HYDROGEO

ARS

TECHNOLOGICA

© COPYRIGHT - TUTTI I DIRITTI SONO RISERVATI. QUALSIASI UTILIZZO NON AUTORIZZATO SARÀ PERSEGUITO A NORMA DI LEGGE