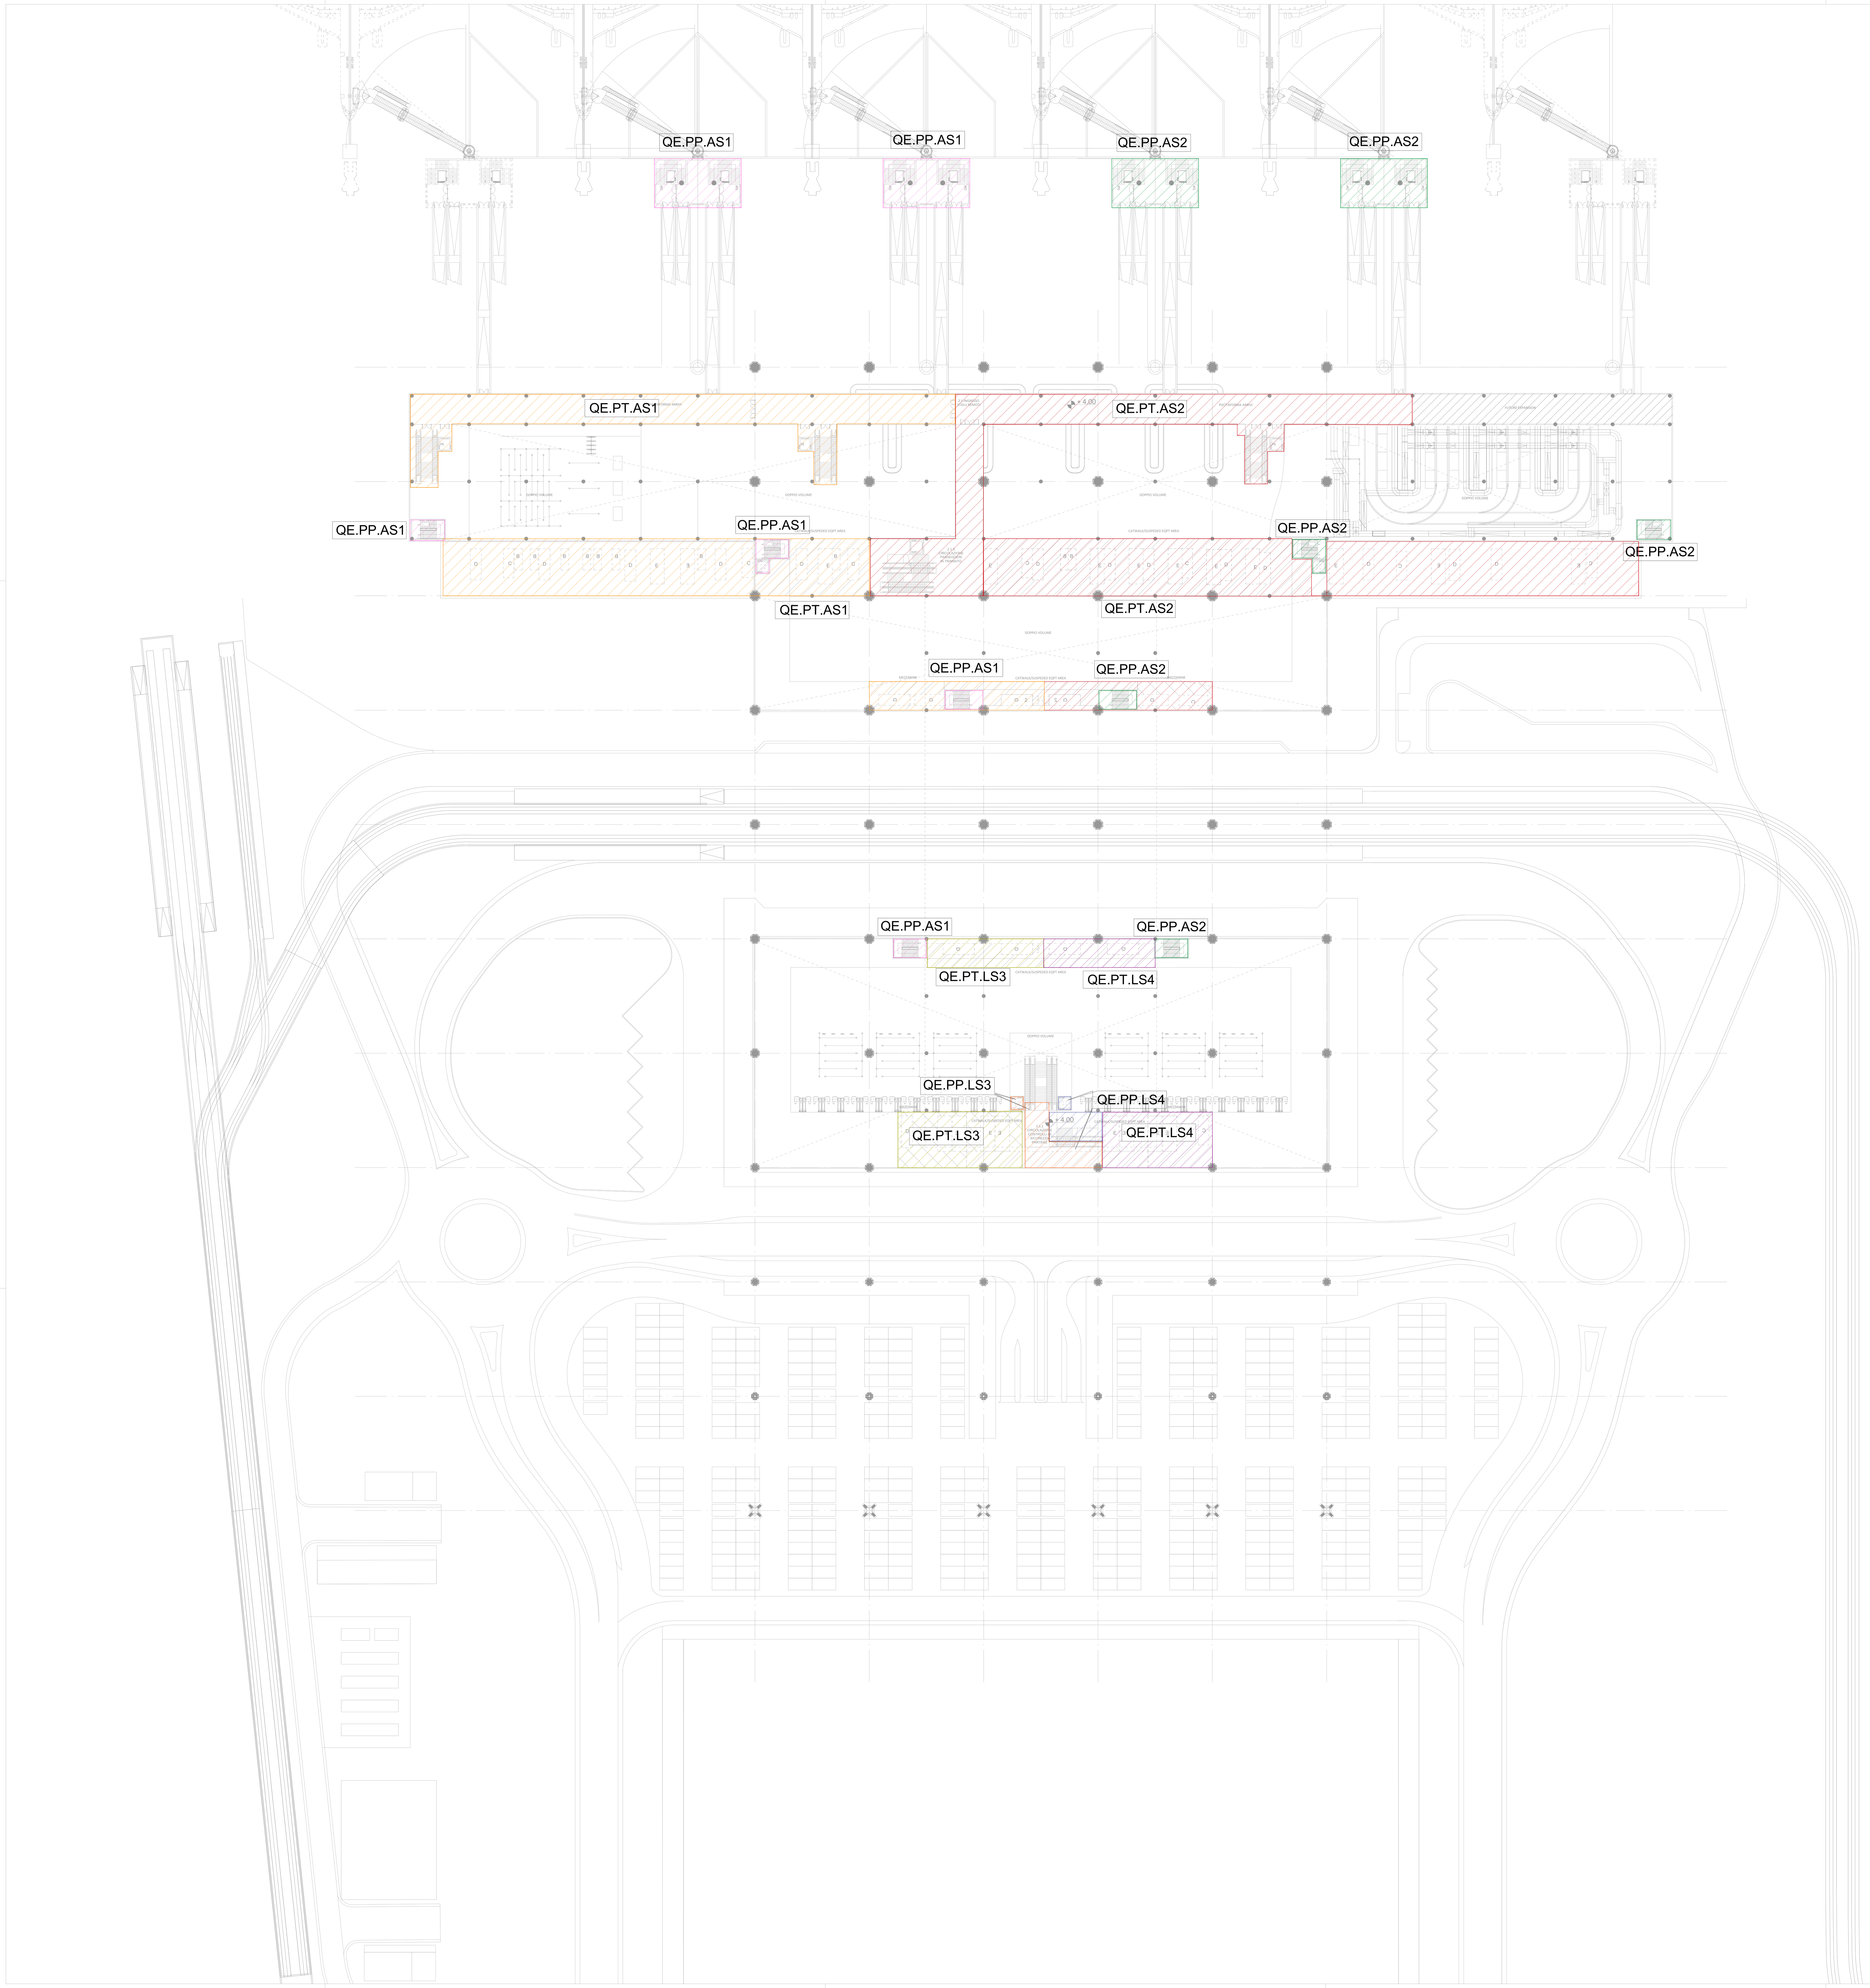

PANEL IDENTIFICATION

QX.PX.XXn

PANEL TYPE

E: ELECTRICAL PANEL
A: ELEVATOR PANEL
R: RETAIL PANEL

FLOOR INDENTIFICATION

PT: GROUND FLOOR
PM: MEZZANIN FLOOR
PP: FIRST FLOOR

PANEL INDENTIFICATION

AS=AIR SIDE
LS=LAND SIDE
PK=PARKING
CAR=CAR CHARGER
PMP=PUMPING SYSTEM
PDC=HEAT PUMP
FTV=PHOTOVOLTAIC SYSTEM
BHS=BAGGAGE HANDLING SYSTEM

KEYPLAN

LEGENDA

NOTE

REVISIONI

REV	DATA	DESCRIZIONE
00	10/2022	Prima emissione
01		
02		
03		
04		
05		
06		

AEROPORTO INTERNAZIONALE DI FIRENZE "AMERIGO VESPUCCI"

MASTERPLAN AEROPORTUALE 2035
INTERVENTI DI ADEGUAMENTO E OTTIMIZZAZIONE DELLE AREE TERMINALI

IMPIANTO ELETTRICO - MEZZANINO
AREA DI INFLUENZA QUADRI PRINCIPALE

PROGETTO DI FATTIBILITÀ TECNICO ECONOMICA

10/2022 — 00 — 1:500

ENAC — Toscana Aeroporti — ACI ENGINEERING S.A. — RAFAEL VIÑOLY ARCHITECTS PC — TEKNE