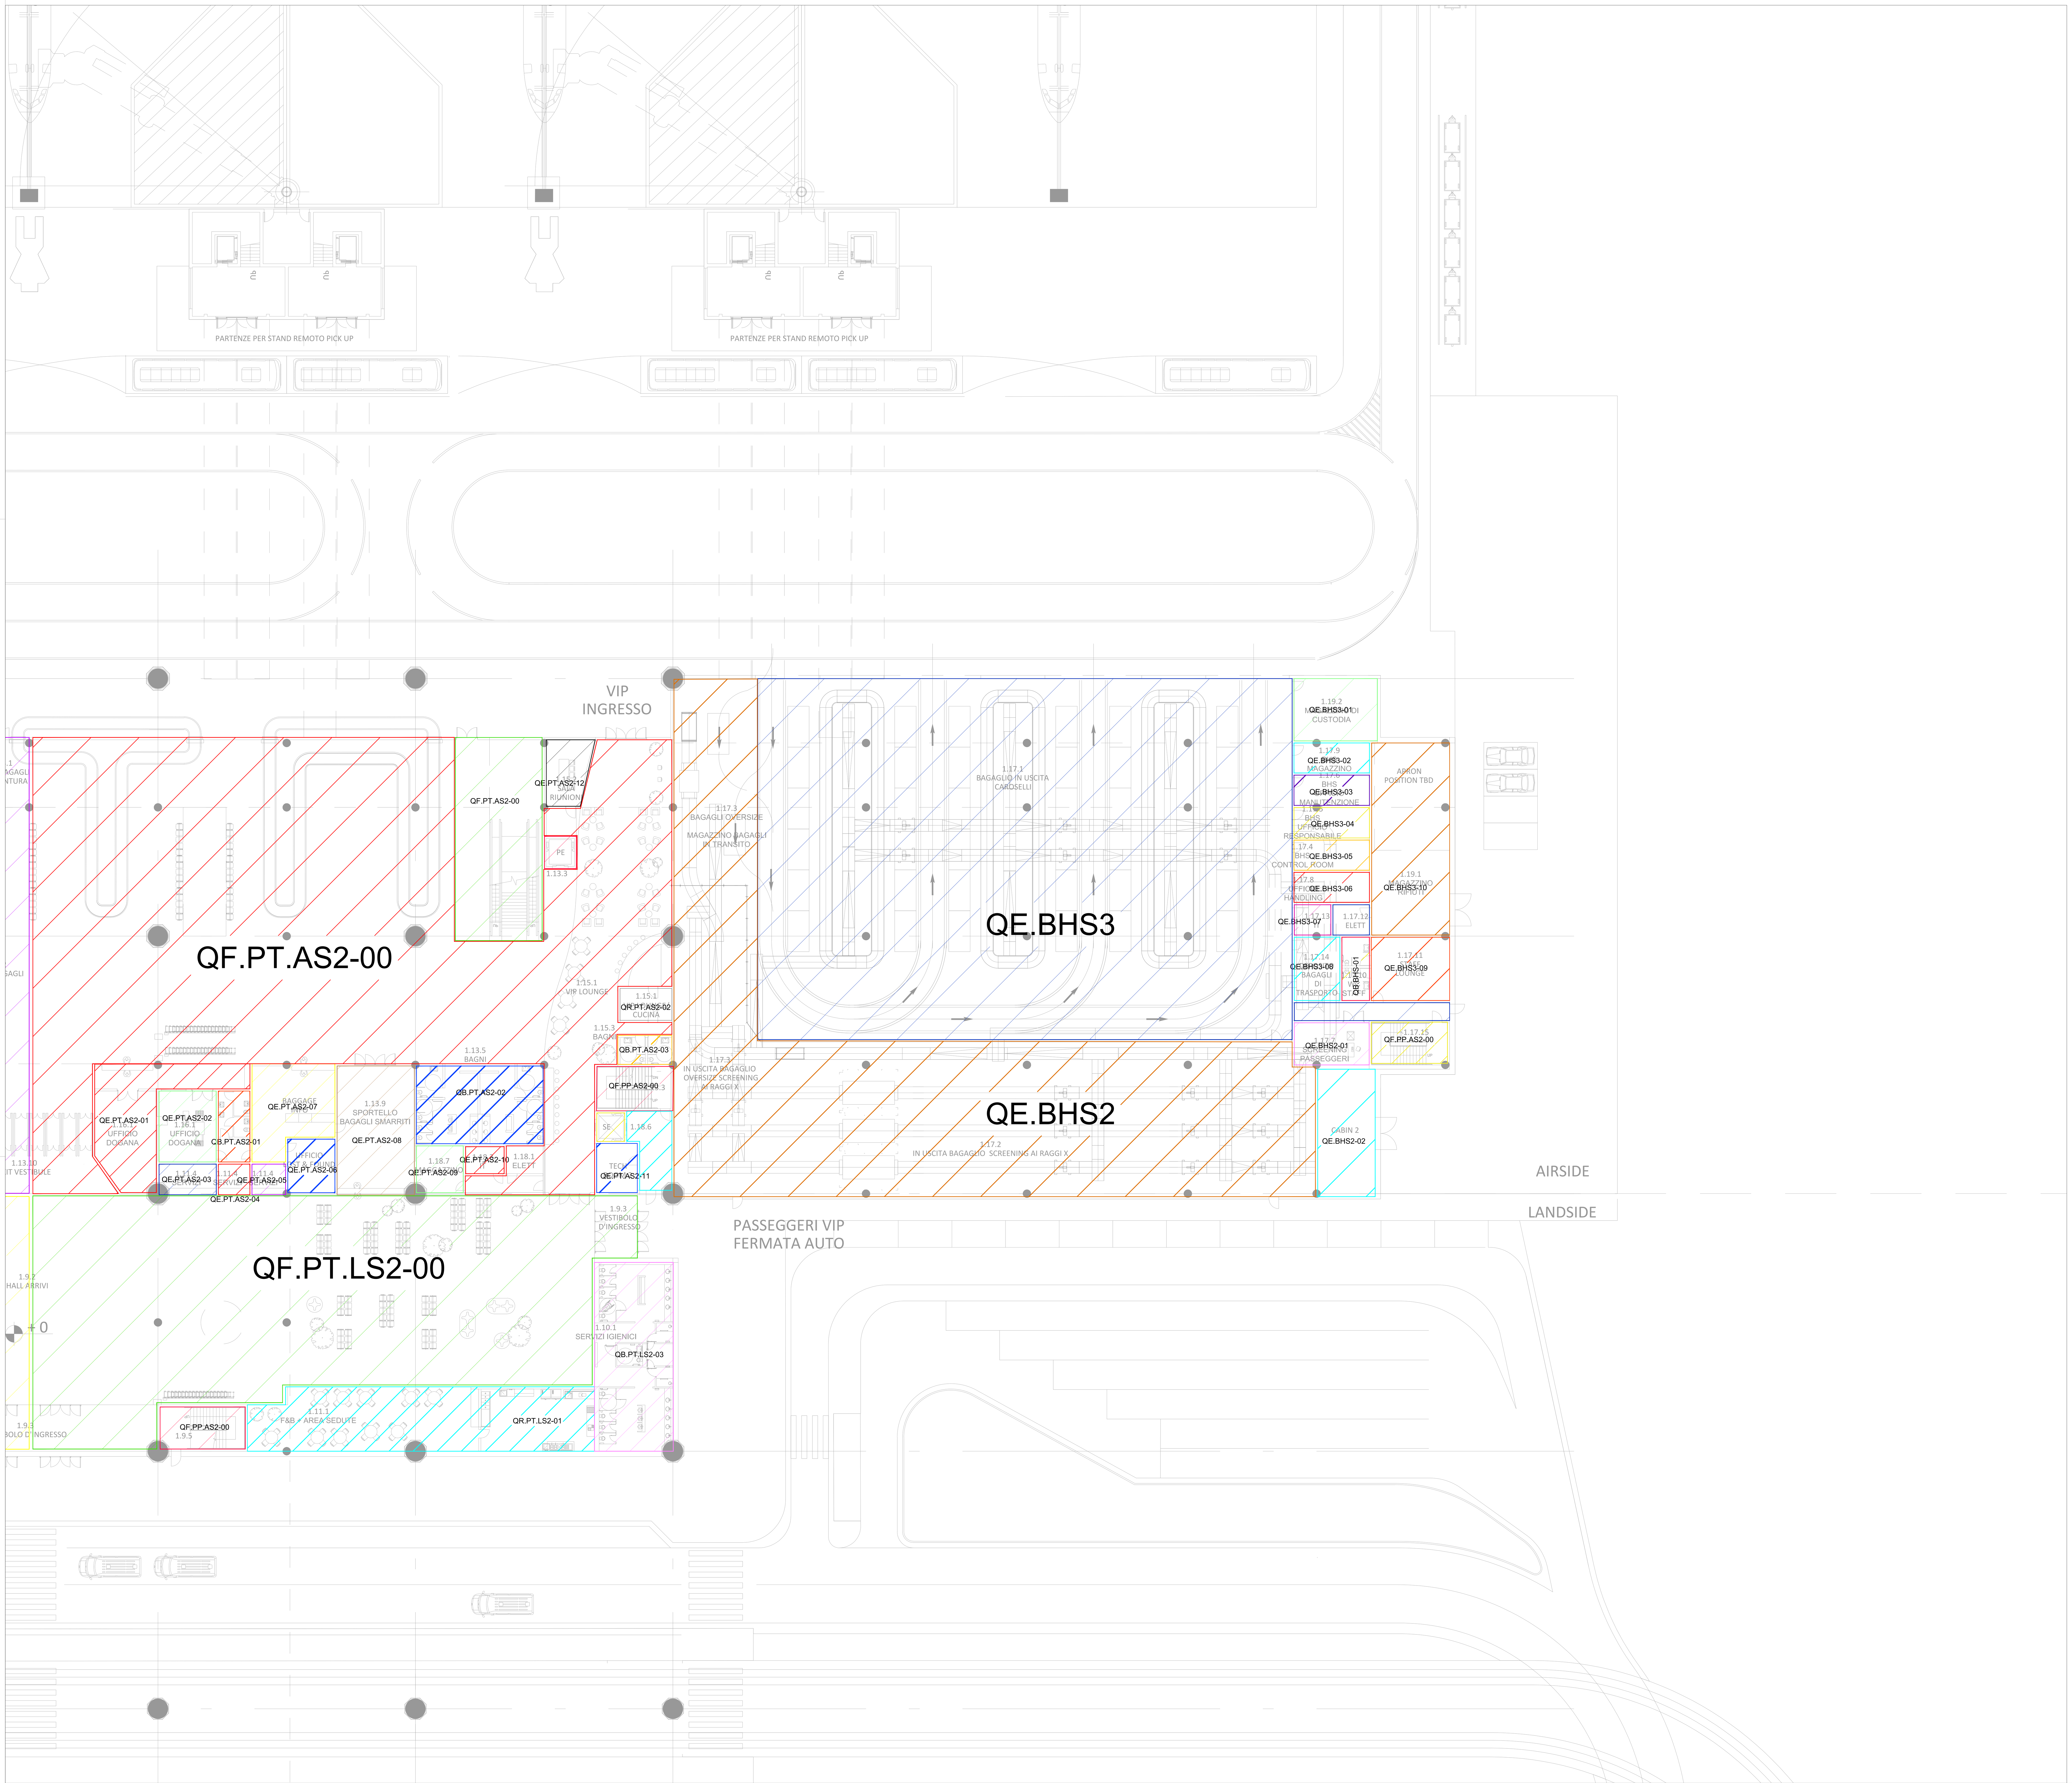

PANEL IDENTIFICATION

QX.PX.XXn–YY

PANEL TYPE
E: ELECTRICAL PANEL
A: ELEVATOR PANEL
R: RETAIL PANEL
F: FLOOR PANEL
B: BATHROOM PANEL

SEQUENTIAL NUMBER

FLOOR INDENTIFICATION
PT: GROUND FLOOR
PM: MEZZANIN FLOOR
PP: FIRST FLOOR

PANEL INDENTIFICATION
AS=AIR SIDE
LS=LAND SIDE
PK=PARKING
CAR=CAR CHARGER
PMP=PUMPING SYSTEM
PDC=HEAT PUMP
FTV=PHOTOVOLTAIC SYSTEM
BHS=BAGGAGE HANDLING SYSTEM

KEYPLAN

NO NE SU

LEGENDA

NOTE

REVISIONI

REV	DATA	DESCRIZIONE
00	10/2022	Prima emissione
01		
02		
03		
04		
05		
06		

REDATTO TEKNE
VERIFICATO Ing. A. Bonciani
APPROVATO Ing. Lorenzo Tenerani

Data Emissione 10/2022
Revisione 00
Fase PF
Scala 1:200
CodiceFile QE Sec PT NE
Nome File FLR-NT-IE-PL-00-07_QE Sec PT NO

Sito di Intervento
AEROPORTO INTERNAZIONALE DI FIRENZE "AMERIGO VESPUCCI"

Opera
MASTERPLAN AEROPORTUALE 2035
INTERVENTI DI ADEGUAMENTO E OTTIMIZZAZIONE DELLE AREE TERMINALI

Titolo Documento
IMPIANTO ELETTRICO - QUADRI ELETTRICI SECONDARI PIANO TERRA QUADRANTE NORD EST

Fase di Progetto
PROGETTO DI FATTIBILITA' TECNICO ECONOMICA

MINISTERO DELLE INFRASTRUTTURE E DELLA MOBILITA' SOSTENIBILI

E.N.A.C. ENTE NAZIONALE per L'AVIAZIONE CIVILE

COMMITTENTE PRINCIPALE

Toscana Aeroporti
ACCOUNTABLE MANAGER Dott. Vittorio Fanti

SUPPORTI SPECIALISTICI
SUPPORTO PROGETTAZIONE ARCHITETTONICA
ACI ENGINEERING S.A.
RAFAEL VIÑOLY ARCHITECTS PC