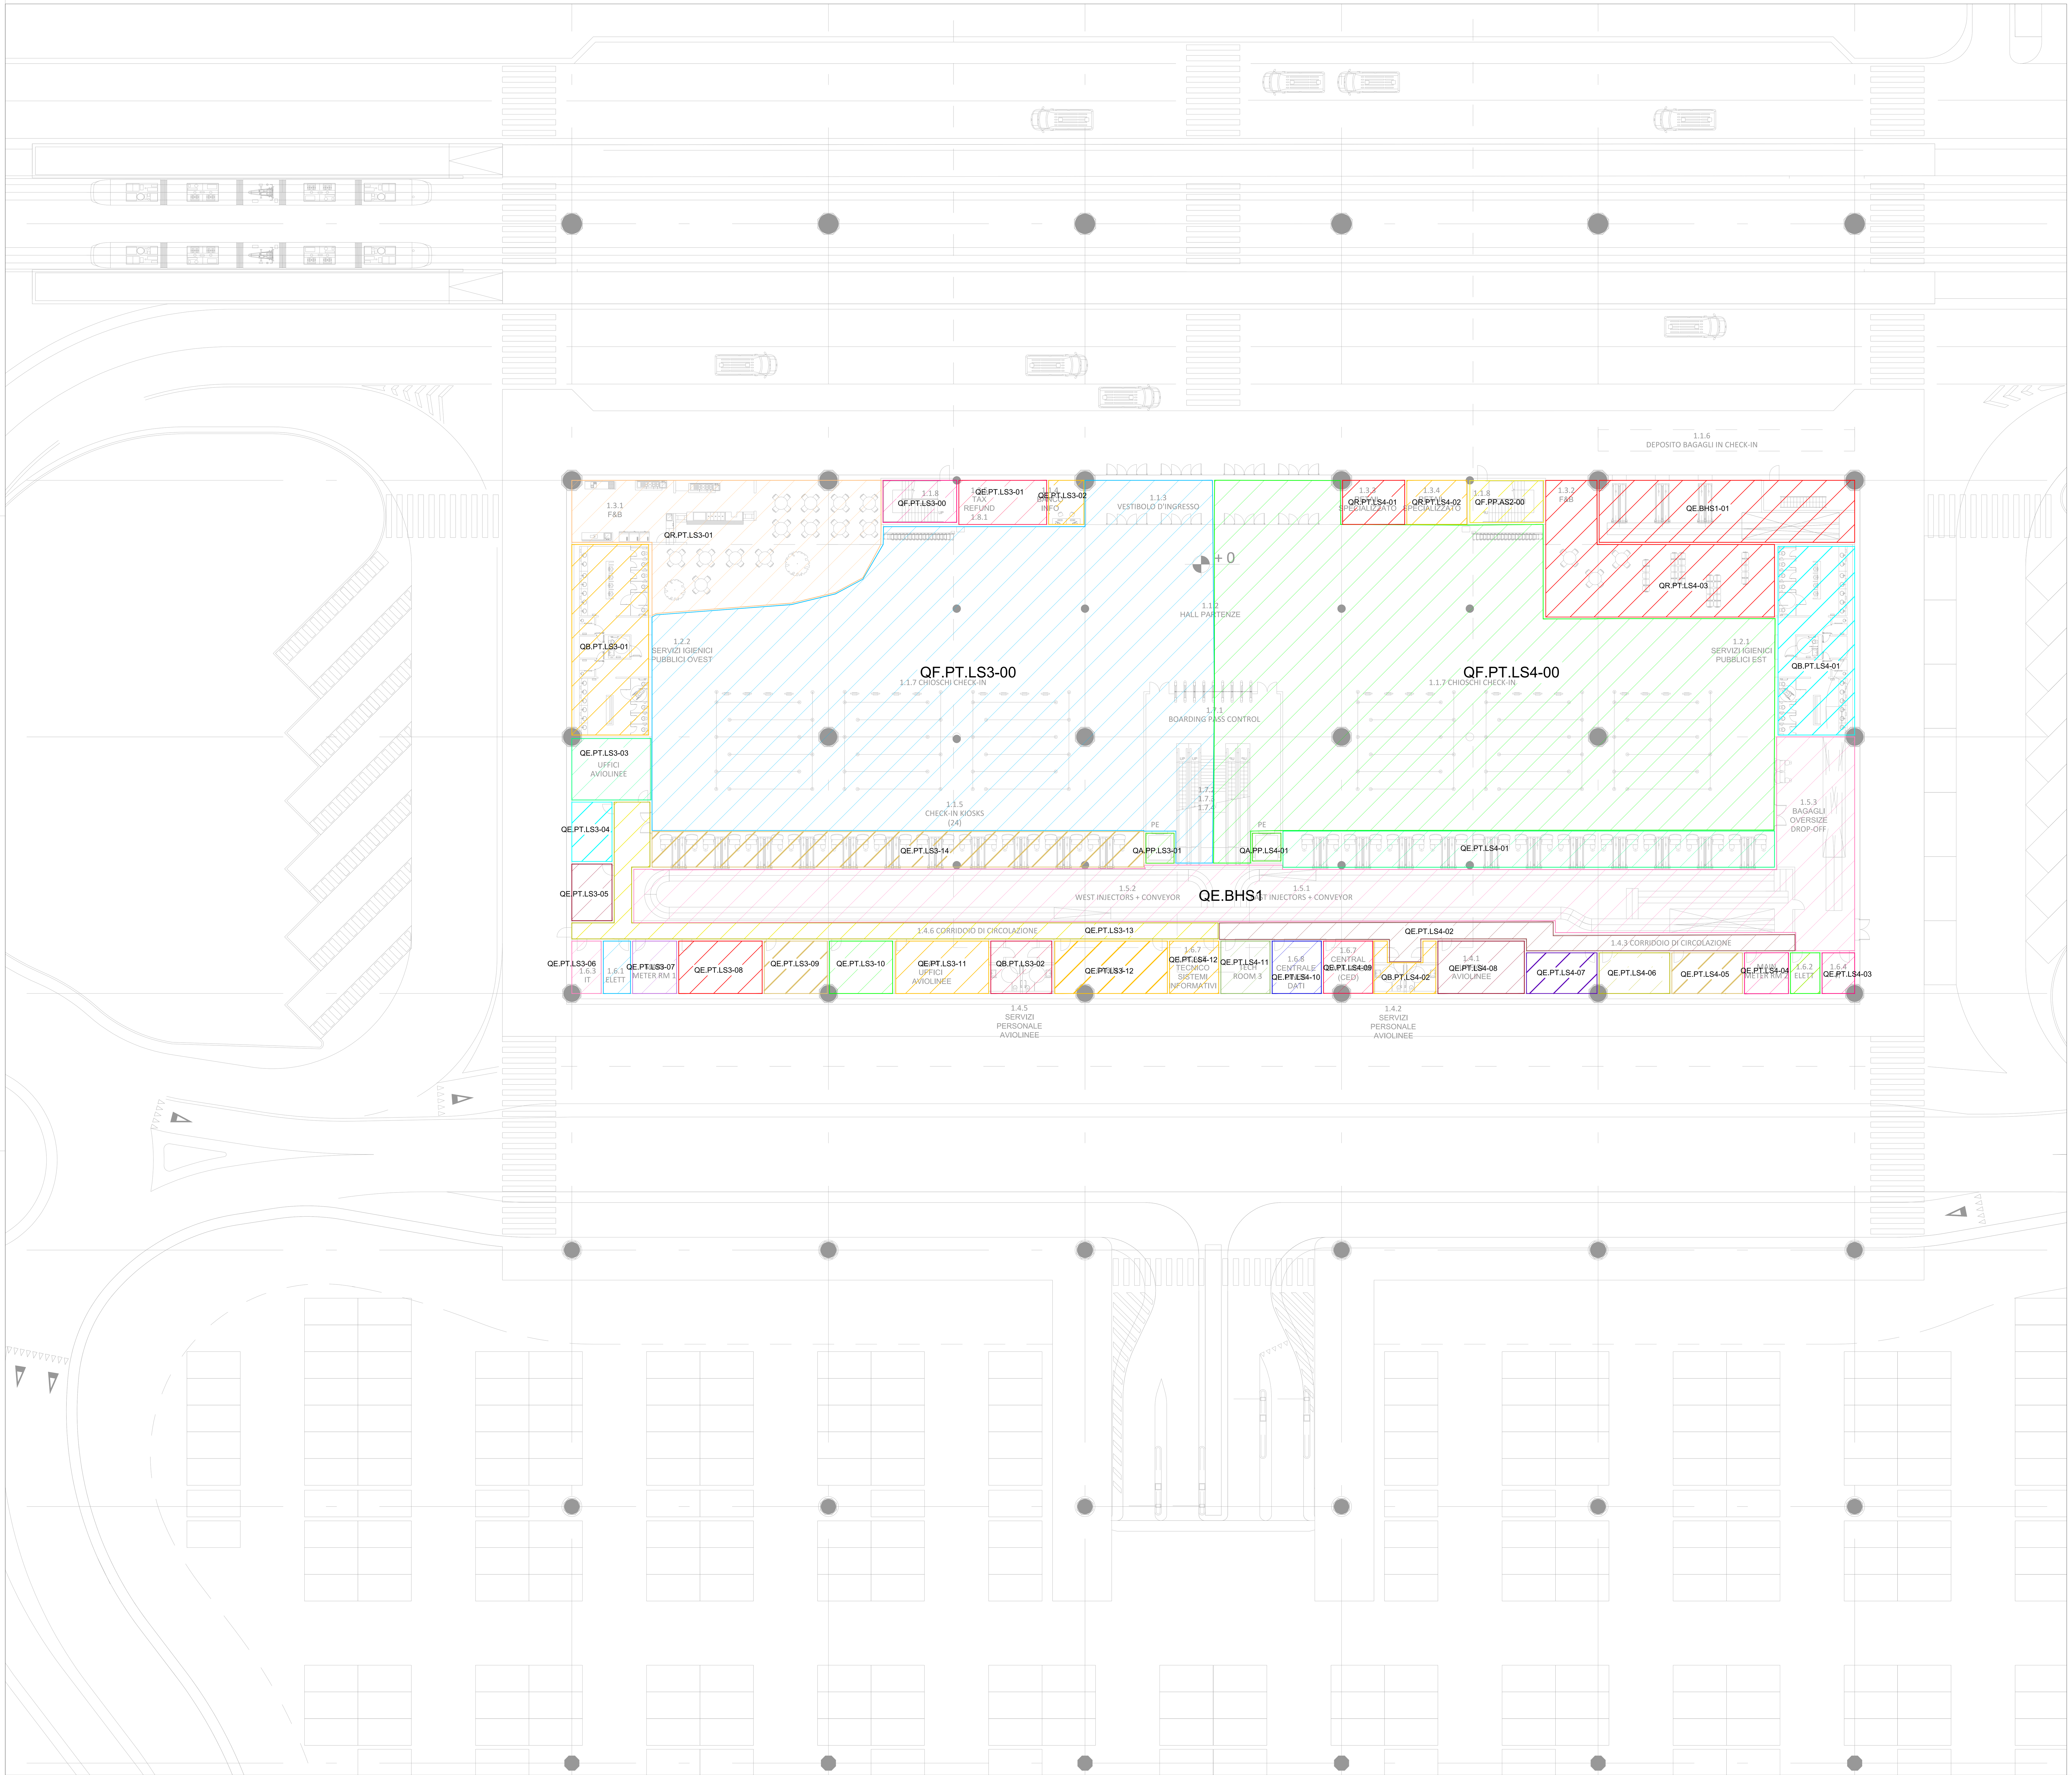

KEYPLAN

NO NE SU

PANEL IDENTIFICATION

QX.PX.XXn–YY

PANEL TYPE

- E: ELECTRICAL PANEL
- A: ELEVATOR PANEL
- R: RETAIL PANEL
- P: FLOOR PANEL
- B: BATHROOM PANEL

SEQUENTIAL NUMBER

FLOOR INDENTIFICATION

- PT: GROUND FLOOR
- PM: MEZZANIN FLOOR
- PP: FIRST FLOOR

PANEL INDENTIFICATION

- AS=AIR SIDE
- LS=LAND SIDE
- PK=PARKING
- CAR=CAR CHARGER
- PMP=PUMPING SYSTEM
- PDC=HEAT PUMP
- FTV=PHOTOVOLTAIC SYSTEM
- BHS=BAGGAGE HANDLING SYSTEM

LEGENDA

NOTE

REVISIONI

REV	DATA	DESCRIZIONE
00	10/2022	Prima emissione
01		
02		
03		
04		
05		
06		

REDATTO: TEKNE
VERIFICATO: Ing. A. Bonciani
APPROVATO: Ing. Lorenzo Tenerani

Data Emissione	Revisione	Fase	Scala	CodiceFile	Nome File
10/2022	00	PF	1:200	QE Sec PT S	FLR-NT-IE-PL-00-08_QE Sec PT S

Sito di Intervento: AEROPORTO INTERNAZIONALE DI FIRENZE "AMERIGO VESPUCCI"

Opera: MASTERPLAN AEROPORTUALE 2035 – INTERVENTI DI ADEGUAMENTO E OTTIMIZZAZIONE DELLE AREE TERMINALI

Titolo Documento: IMPIANTO ELETTRICO - QUADRI ELETTRICI SECONDARI PIANO TERRA QUADRANTE SUD

Fase di Progetto: PROGETTO DI FATTIBILITA' TECNICO ECONOMICA

MINISTERO DELLE INFRASTRUTTURE E DELLA MOBILITA' SOSTENIBILI

E.N.A.C. ENTE NAZIONALE per L'AVIAZIONE CIVILE

COMMITTENTE PRINCIPALE: Toscana Aeroporti – ACCOUNTABLE MANAGER Dott. Vittorio Fanti

SUPPORTI SPECIALISTICI – SUPPORTO PROGETTAZIONE ARCHITETTONICA: ACI ENGINEERING S.A. RAFAEL VIÑOLY ARCHITECTS PC

... AUTORIZZAZIONE DELLA COMMITTENTE