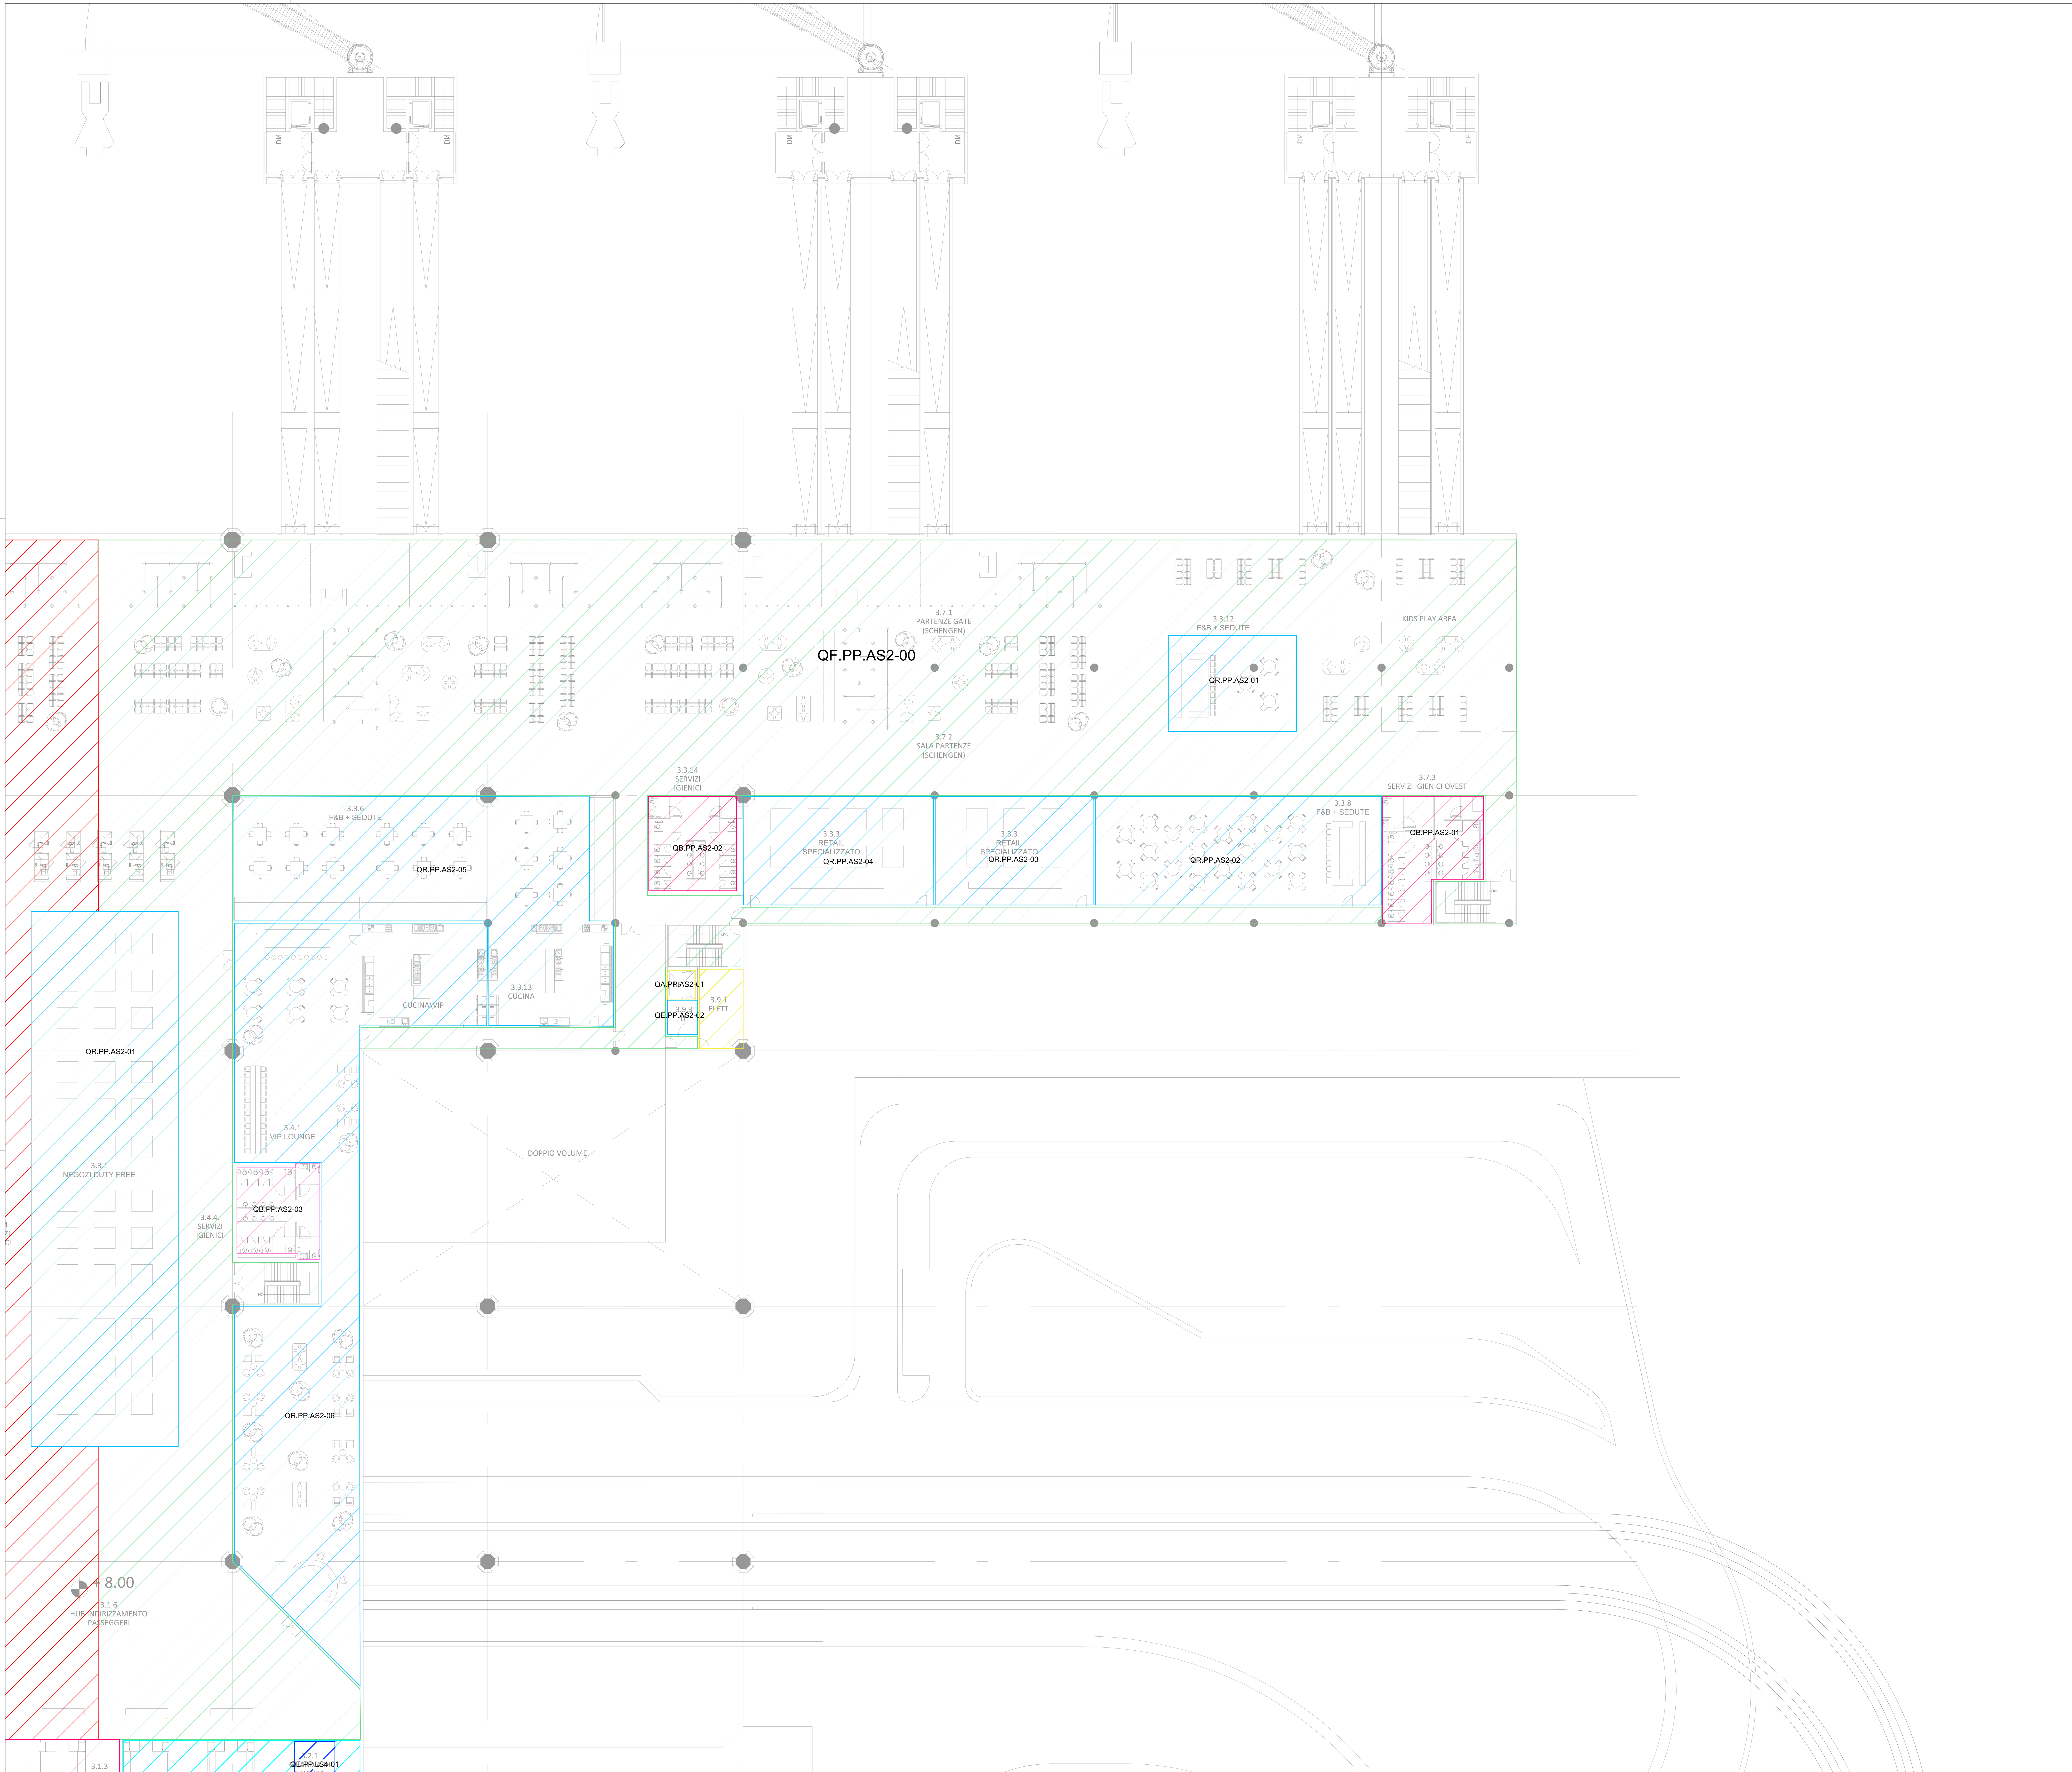

PANEL IDENTIFICATION

QX.PX.XXn—YY

PANEL TYPE

E: ELECTRICAL PANEL
A: ELEVATOR PANEL
R: RETAIL PANEL
P: FLOOR PANEL
B: BATHROOM PANEL

SEQUENTIAL NUMBER

FLOOR INDENTIFICATION

PT: GROUND FLOOR
PM: MEZZANIN FLOOR
PP: FIRST FLOOR

PANEL INDENTIFICATION

AS=AIR SIDE
LS=LAND SIDE
PK=PARKING
CAR=CAR CHARGER
PMP=PUMPING SYSTEM
PDC=HEAT PUMP
FTV=PHOTOVOLTAIC SYSTEM
BHS=BAGGAGE HANDLING SYSTEM

KEYPLAN

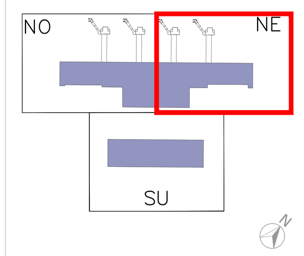

LEGENDA

NOTE

REVISIONI		
REV	DATA	DESCRIZIONE
00	10/2022	Prima emissione
01		
02		
03		
04		
05		
06		

REDATTO: TEKNE
VERIFICATO: Ing. A. Bonciani
APPROVATO: Ing. Lorenzo Tenerani

Sito di Intervento: AEROPORTO INTERNAZIONALE DI FIRENZE "AMERIGO VESPUCCI"
Data Emissione: 10/2022
Revisione: 00

Opera: **MASTERPLAN AEROPORTUALE 2035**
INTERVENTI DI ADEGUAMENTO E OTTIMIZZAZIONE DELLE AREE TERMINALI
Fase: PF
Scala: 1:200

Titolo Documento: **IMPIANTO ELETTRICO - QUADRI ELETTRICI SECONDARI PIANO PRIMO QUADRANTE NORD EST**
CodiceFile: QE Sec 1P NE

Fase di Progetto: PROGETTO DI FATTIBILITA' TECNICO ECONOMICA
Nome File: FLR-NT-IE-PL-01-13_QE Sec 1P NE

MINISTERO DELLE INFRASTRUTTURE E DELLA MOBILITA' SOSTENIBILI

E.N.A.C. ENTE NAZIONALE per L'AVIAZIONE CIVILE